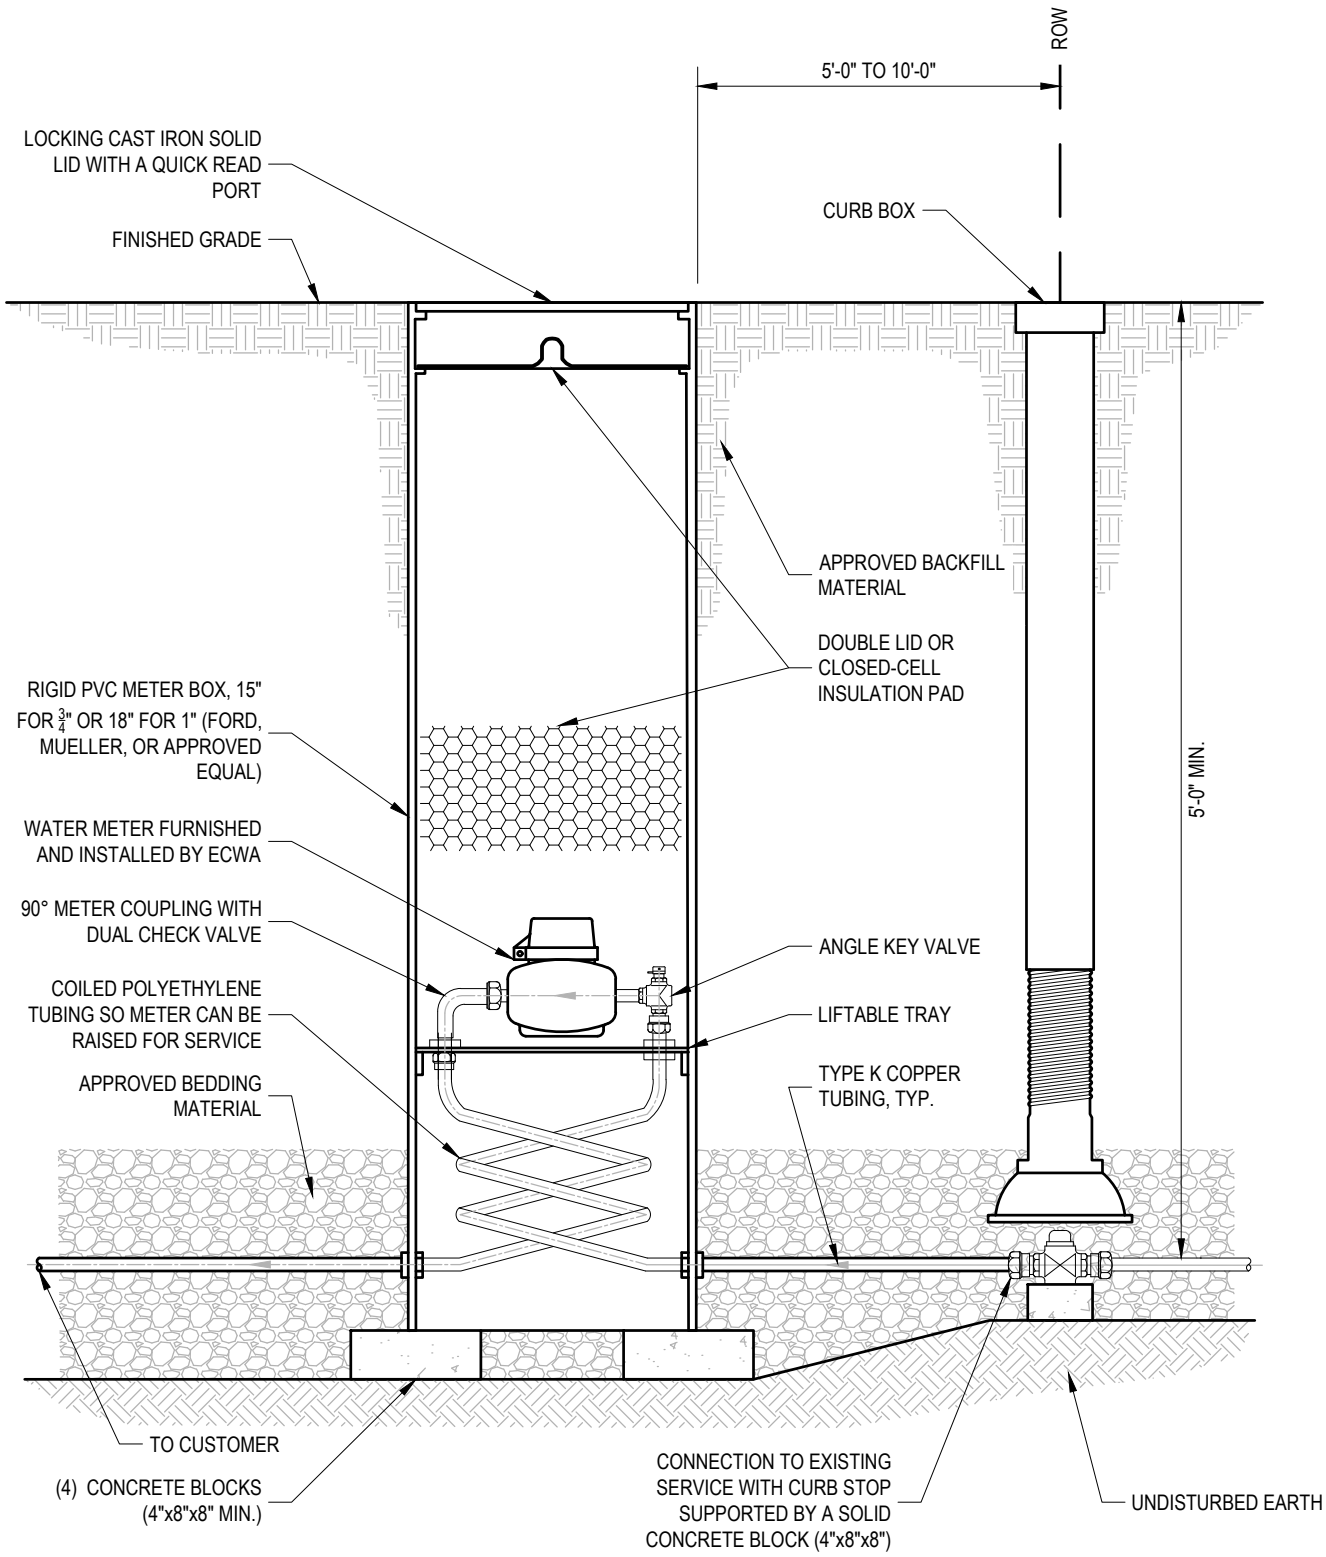

NOTE: DETAIL APPLIES TO NEW INSTALLATIONS ONLY

WATER METER PIT FOR UP TO AND INCLUDING 1" METER

SCALE: NTS

Revision: 2024-01

Detail: SD-21